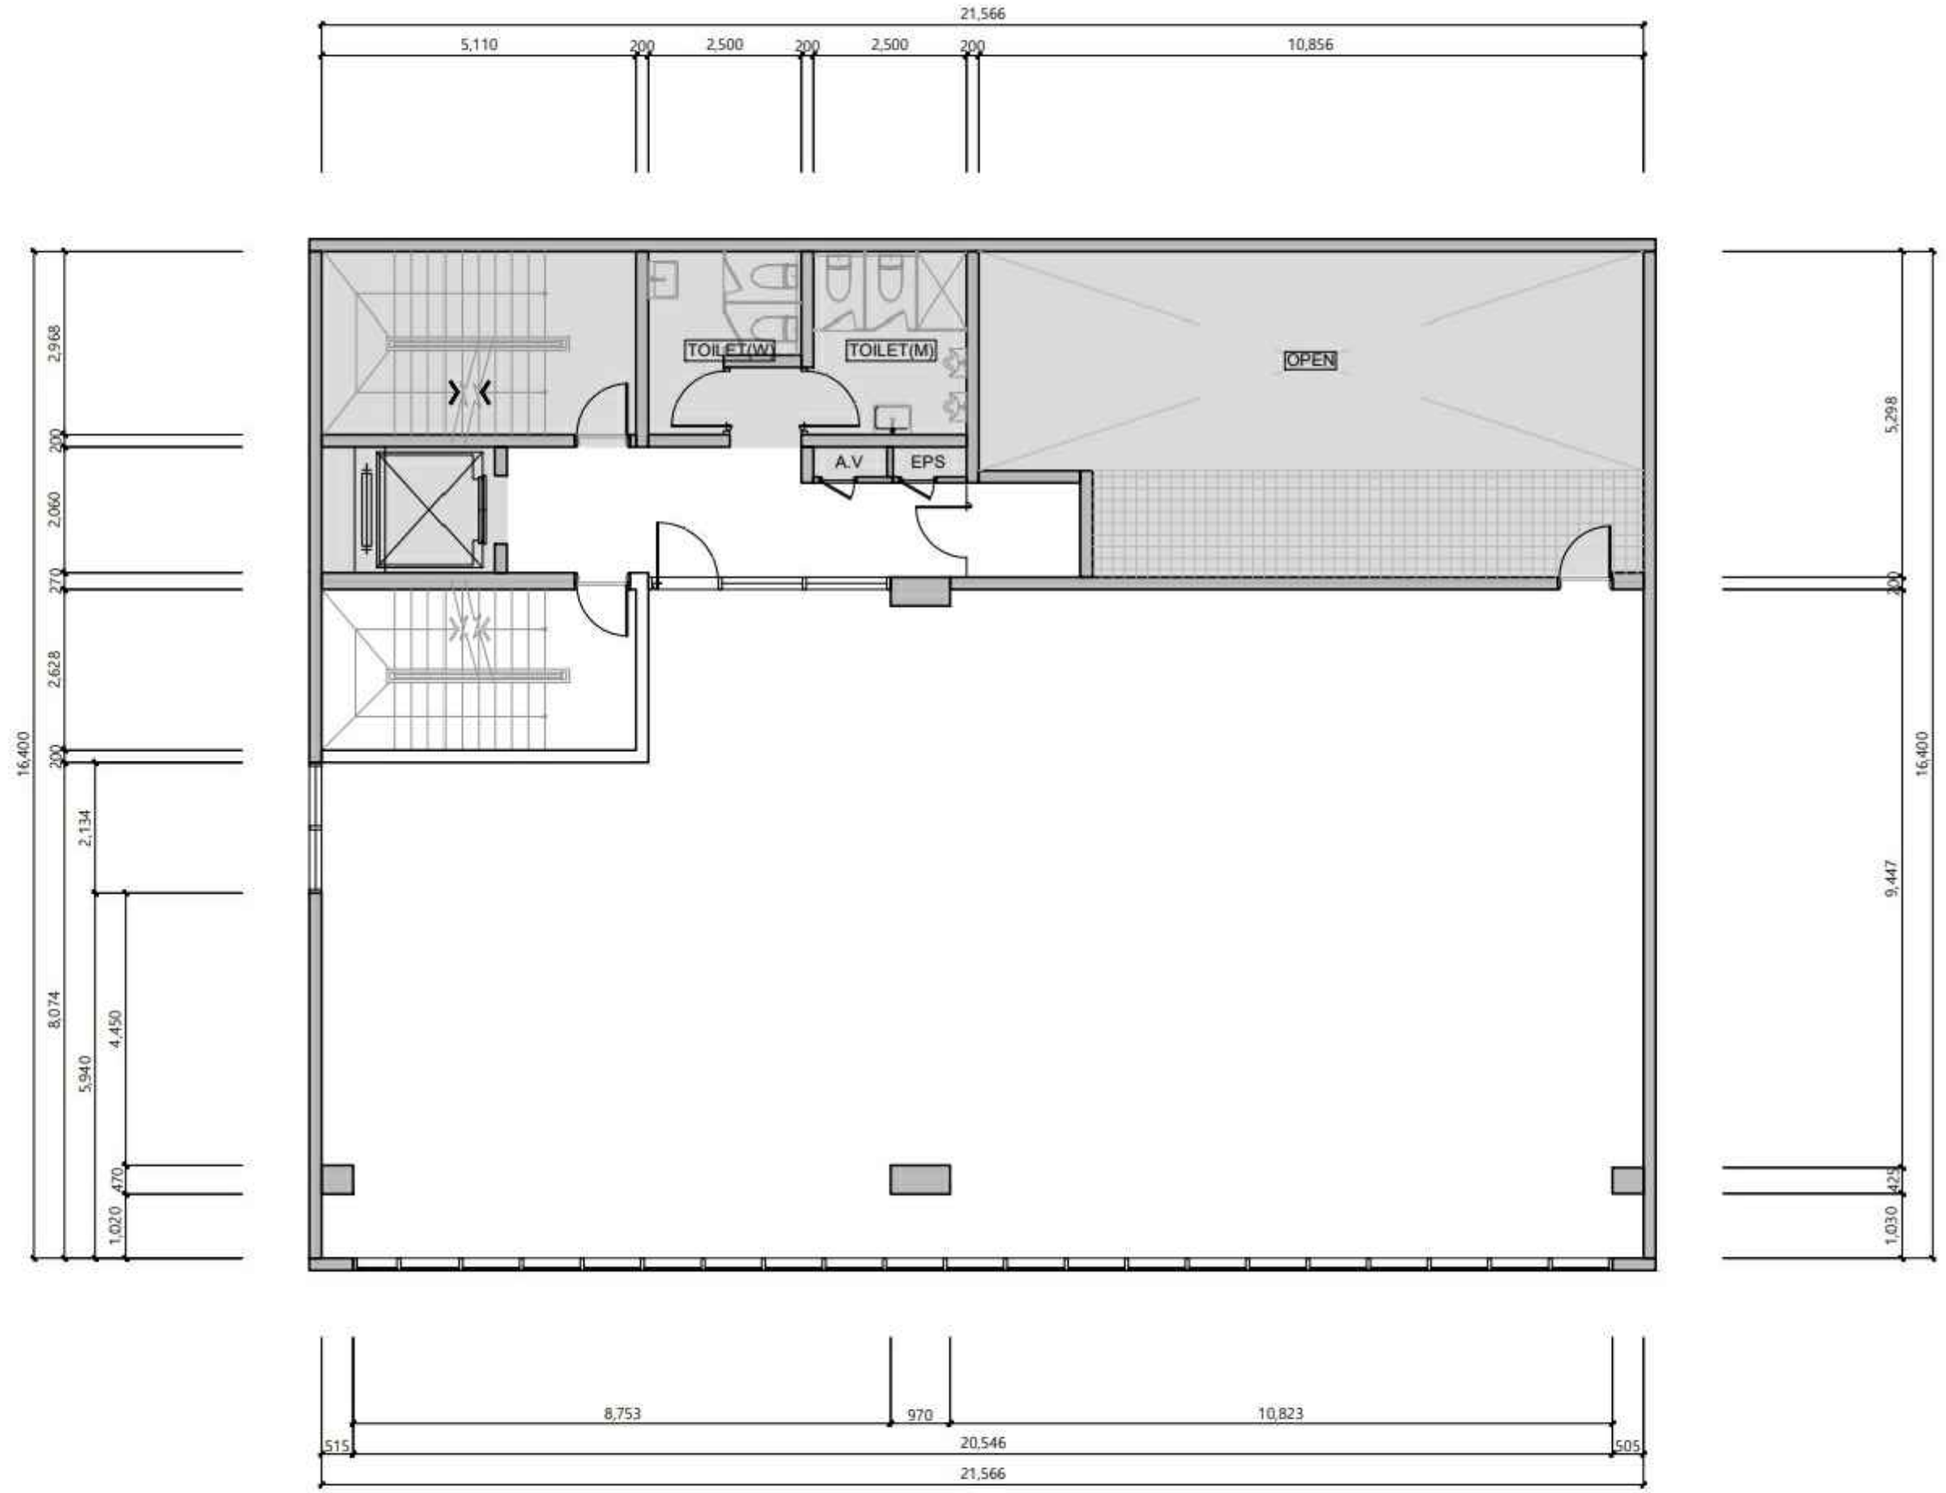

1 FLOOR PLAN

SCALE 1/100

PROJECT TITLE

대한산업안전협회
_대전지부

■ NOTE

■ REVISION

REV.	DATE	DESCRIPTION

DESIGN by

DRAWN by	-
CHECKED by	-
APPROVED by	-
DATE	-
SCALE	A3 : 1/100

DRAWING TITLE

FLOOR PLAN

DRAWING NO.	SHEET NO.
P1-000	000